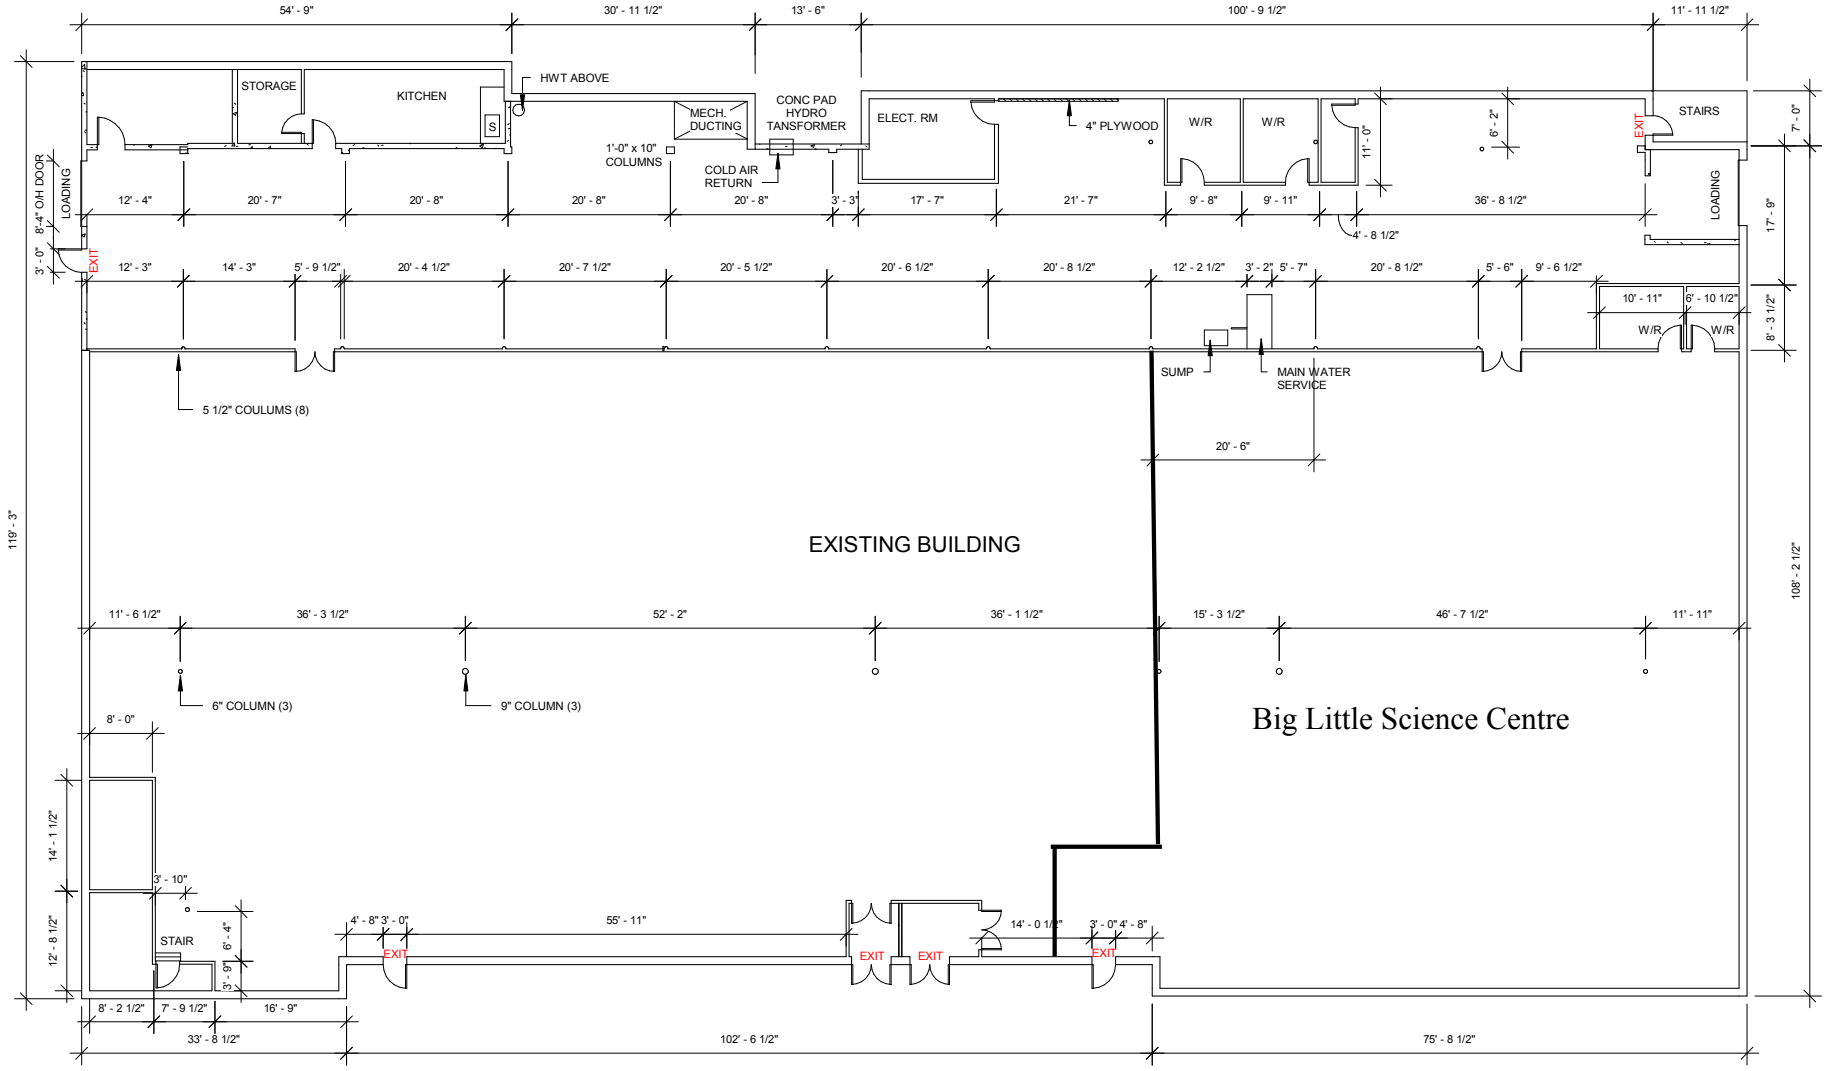

1 EXISTING BUILDING PLAN
1/16" = 1'-0"

Total Concept DEVELOPMENTS LTD.

No.	Description	Date

444 SEYMOUR ST

Project number	Project Number	A1
Date	05/15/18	
Drawn by	BG	
Checked by	SM	Scale 1/16" = 1'-0"

5/15/2018 1:20:34 PM