DO NOT SCALE FROM DRAWING - USE GIVEN DIMENSIONS ONLY - ALL DIMENSIONS TO BE CONFIRMED ON SITE PRIOR TO COMMENCEMENT - IF IN DOUBT - ASK!!
ALL SUB-CONTRACTORS ARE RESPONSIBLE FOR VERIFYING ALL CHANGES TO THESE PLANS PRIOR TO STARTING THEIR PHASE OF THE CONSTRUCTION

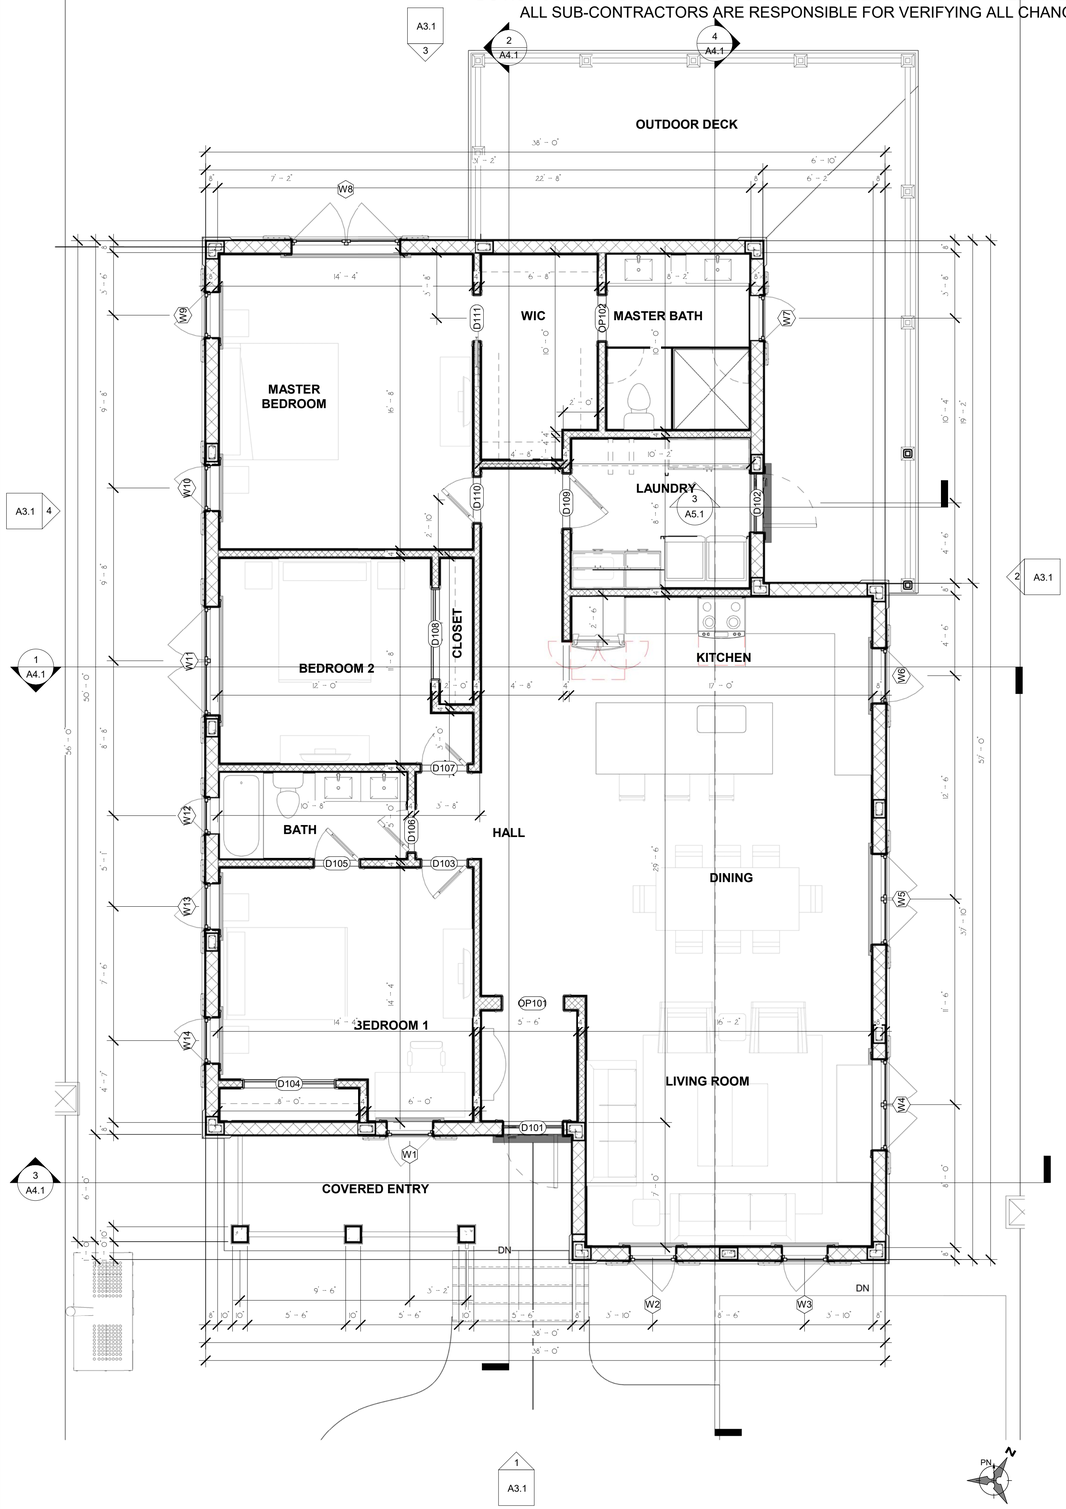

1 GROUND FLOOR PLAN
A2.1 1/4" = 1'-0"

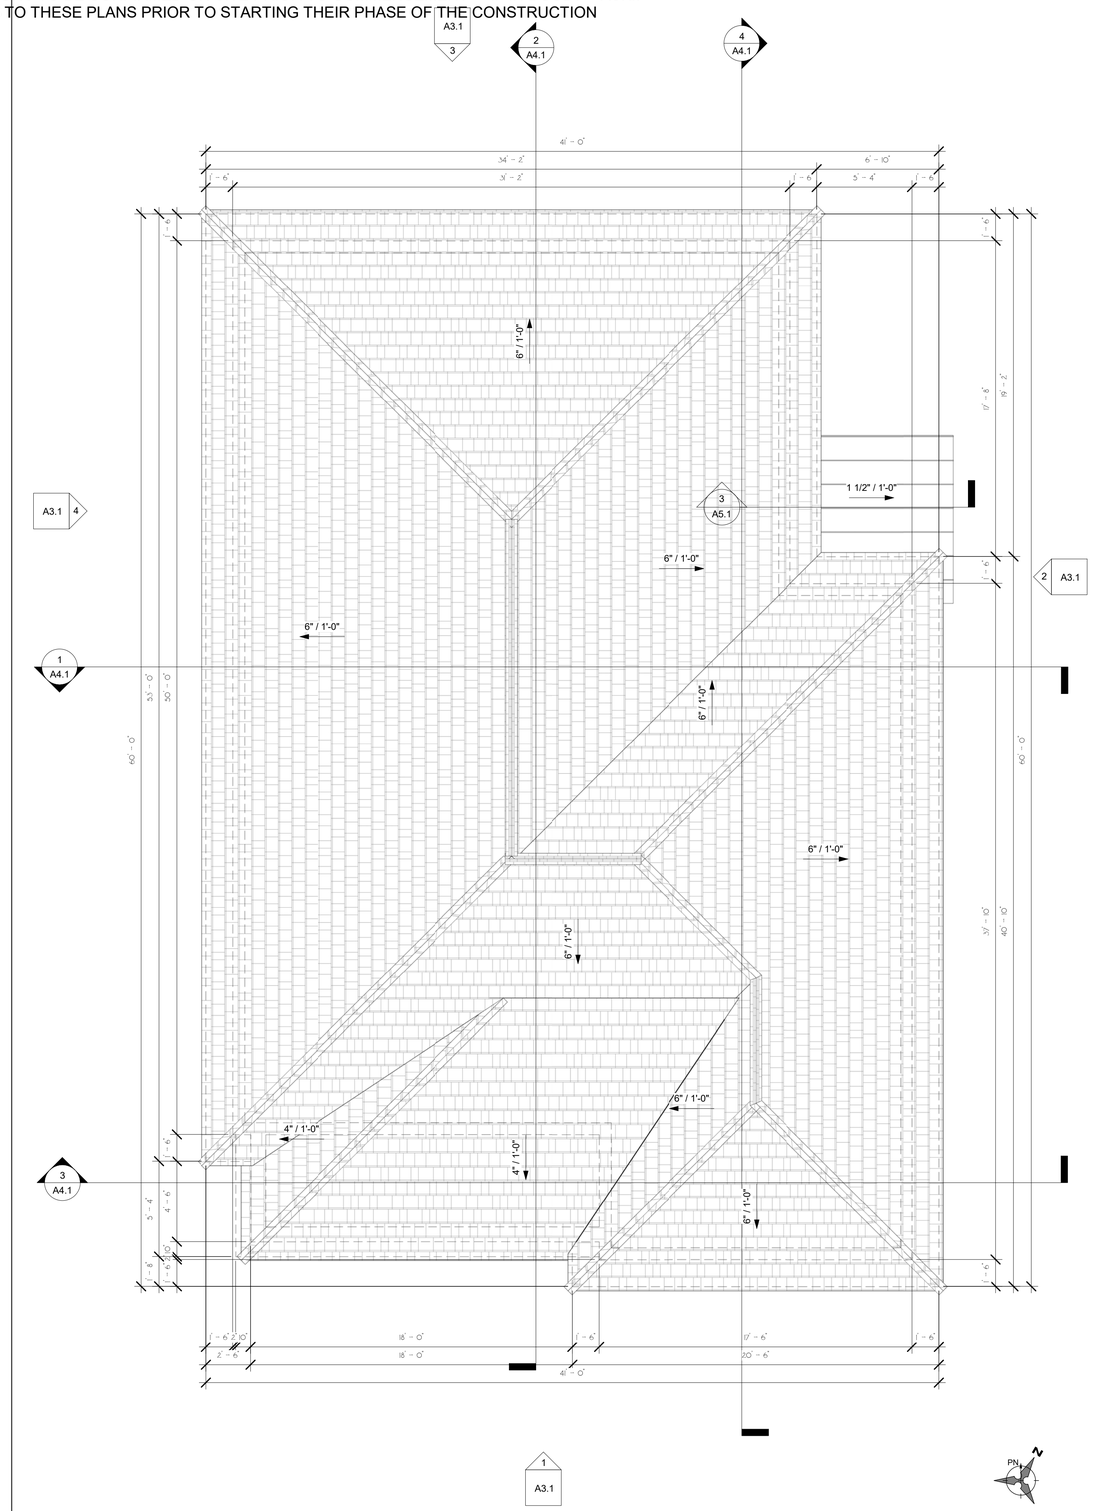

2 ROOF PLAN
A2.1 1/4" = 1'-0"

ISSUED FOR: DATE:

SHEET TITLE:
FLOOR PLAN

PROJECT:
PROJECT NAME
ENTER ADDRESS HERE

SHEET ISSUE DATE:	04/13/22
DRAWN BY:	AUTHOR
CHECKED BY:	CHECKER
SCALE:	1/4" = 1'-0"
JOB NO.:	PROJECT NUMBER

SHEET NO.:
A2.1
REVSION NO.: