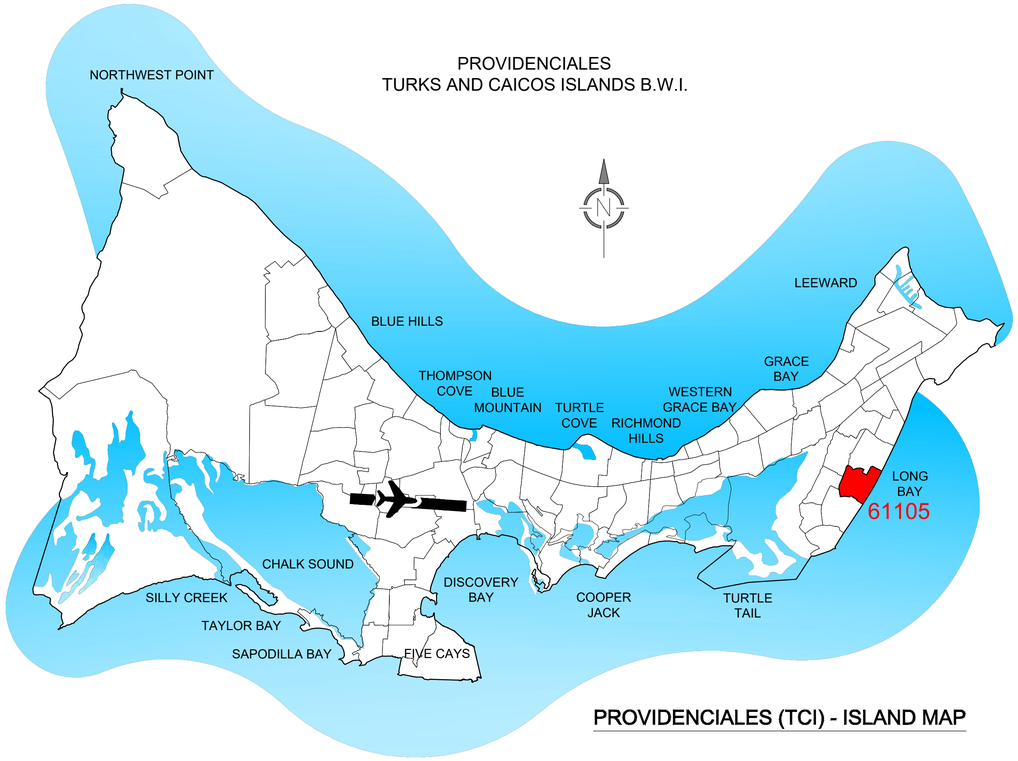

PROVIDENCIALES (TCI) - ISLAND MAP

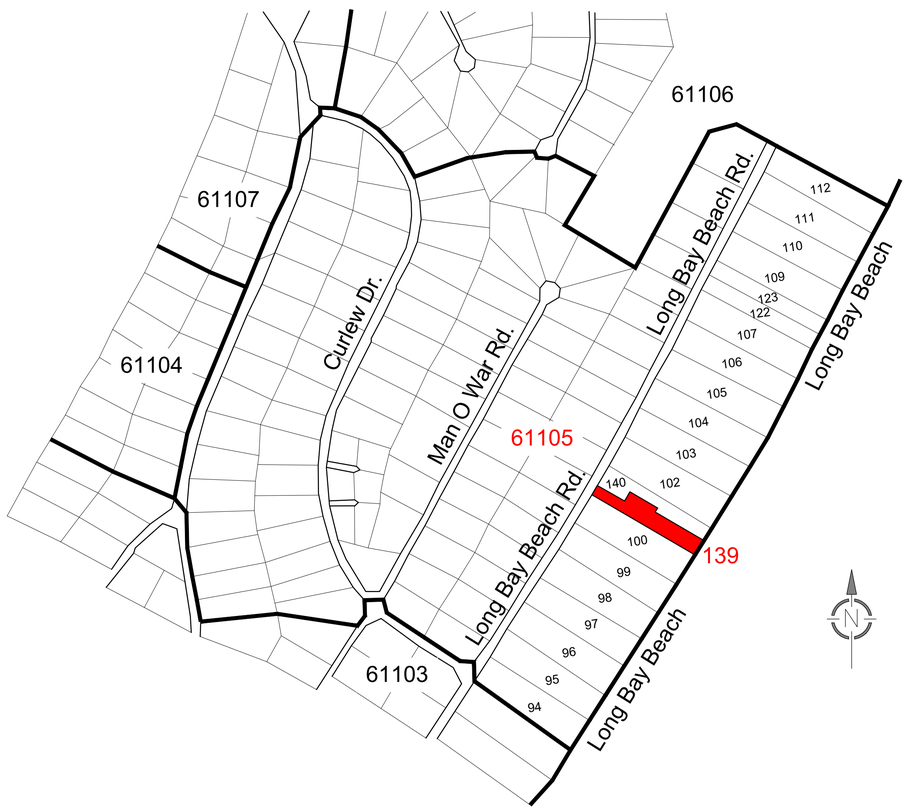

BLOC LOCATION PLAN - PARCEL 61105 / 139

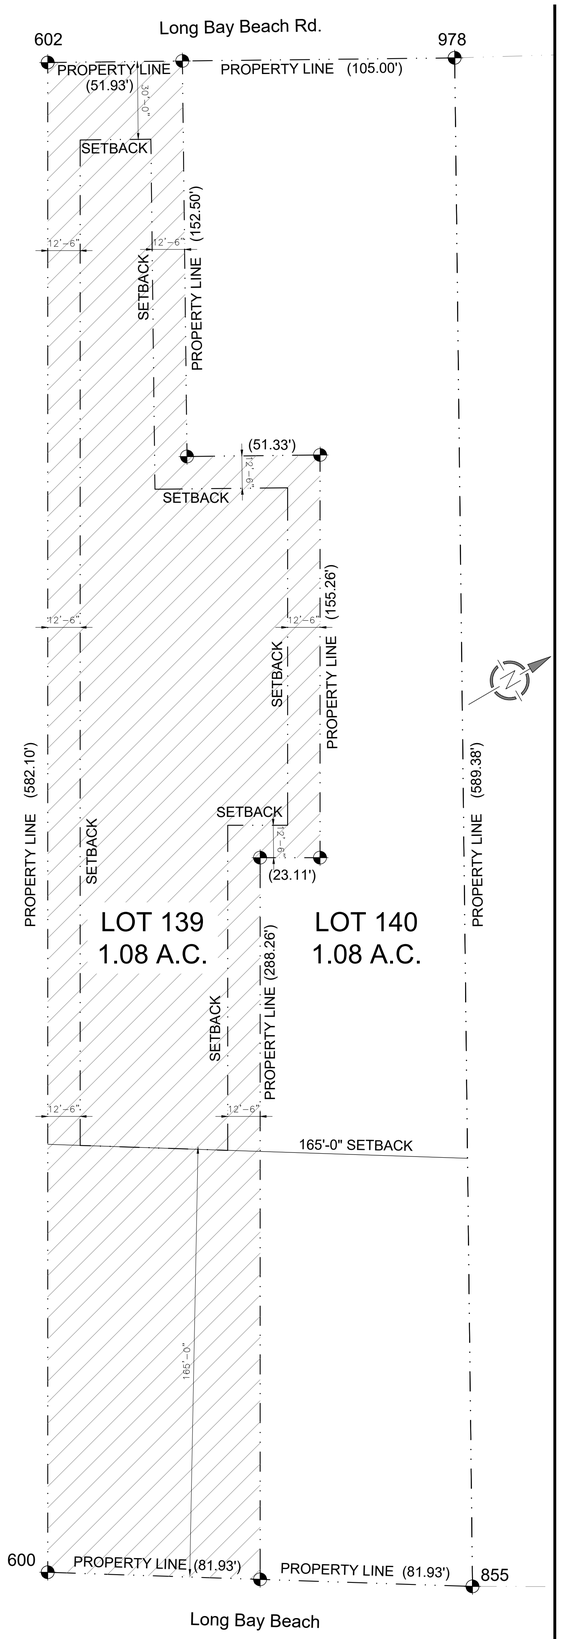

PARCEL 61105 / 139 & 140

SCALE: 1" = 30'-0"

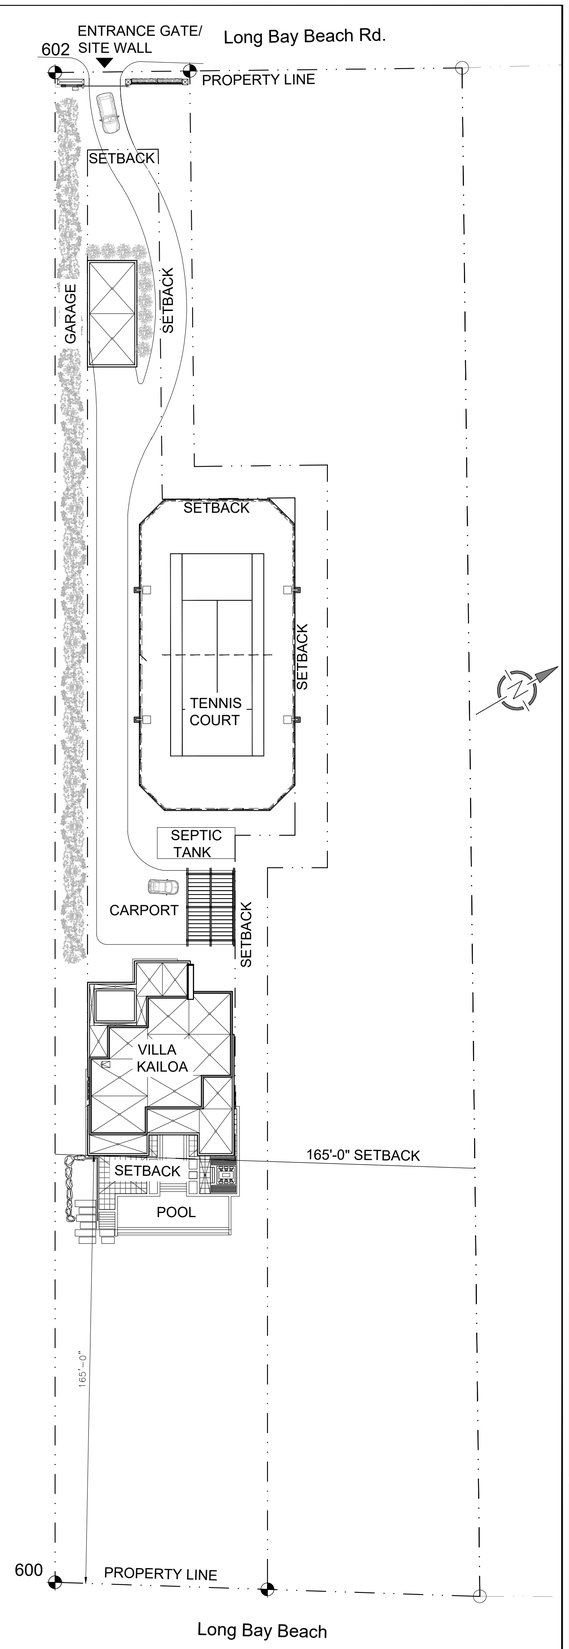

NEW SUBDIVISION-PARCEL 61105 / 139

SCALE: 1" = 30'-0"

TDMG CONCORDIA

TURKS & CAICOS ISLANDS, WEST INDIES
T:(649)941-3445 F:(649)941-3446 WEB: WWW.TDMGLTD.COM

- ALL DRAWINGS AND WRITTEN MATERIAL APPEARING HEREIN MAY NOT BE DUPLICATED, USED OR DISCLOSED WITHOUT THE EXPRESS WRITTEN CONSENT OF THE GENERAL CONTRACTOR.
- THE GENERAL CONTRACTOR MUST BE NOTIFIED OF ALL ERRORS, OMISSIONS AND/OR DISCREPANCIES BETWEEN THESE DOCUMENTS AND THOSE OF THE OTHER PROFESSIONALS.
- DIMENSIONS APPEARING ON THIS DOCUMENTS ARE MEANT TO BE READ AND NOT MEASURED.

ISSUED FOR

NO	DATE	DESCRIPTION
15	-	-
14	-	-
13	-	-
12	-	-
11	-	-
10	-	-
9	-	-
8	-	-
7	-	-
6	-	-
5	-	-
4	-	-
3	-	-
2	-	-
1	MAR.07 / 2022	BUILDING PERMIT

MALCOLM'S DRAFTING & CONSULTANCY
FIVE CAYS / PROVIDENCIALES / TURKS & CAICOS / B.W.I.
CELL: 649-231-0146 / TEL: 649-941-5519
EMAIL: mdc@tciway.tc

CREATIVE DESIGNER
Stacie Steenland
SOUTH DOCK ROAD /FIVE CAYS / PROVIDENCIALES / TURKS & CAICOS / B.W.I.
TEL: 649-242-8209
EMAIL: stacietcmillwork@tciway.tc

STRUCTURE
eds
ENGINEERING DESIGN SERVICE Ltd.
p.o.box 709/ Providenciales
TCI, B.W.I.
T:649-941-3324
www.engineers.tc

MEP
ESD Ltd
Engineering System Design Ltd
MEP Consultants
Providenciales, TCI, B.W.I.
T: 649-941-3324
E: admin@e-s-d-ltd.com
www.e-s-d-ltd.com
Office Locations: Manchester - Turks & Caicos - London

PROJECT

VILLA KAILOA

CUSTOM RESIDENCE : Mrs.S.LEMAIRE & Mr.R.TREMBLAY

BLOCK 61105/139

LONG BAY, PROVIDENCIALES
TURKS AND CAICOS ISLANDS, B.W.I.

JOB NO. 3 4 0 2 1

DRAWING TITLE

ISLAND AREA LOCATION/ PARCEL PLAN/ SITE PLAN

DATE	DRAWN BY
MARCH.07 / 2022	G.N.
SCALE	**CHECKED BY**
AS INDICATED	M.-E.G.
SHEET NO.	**REVISION**
A001	00

KAILOA

Long Bay Beach

1.08 acres
82' beach frontage

Tennis Court

SQ. FT. AREAS:
(approximate)
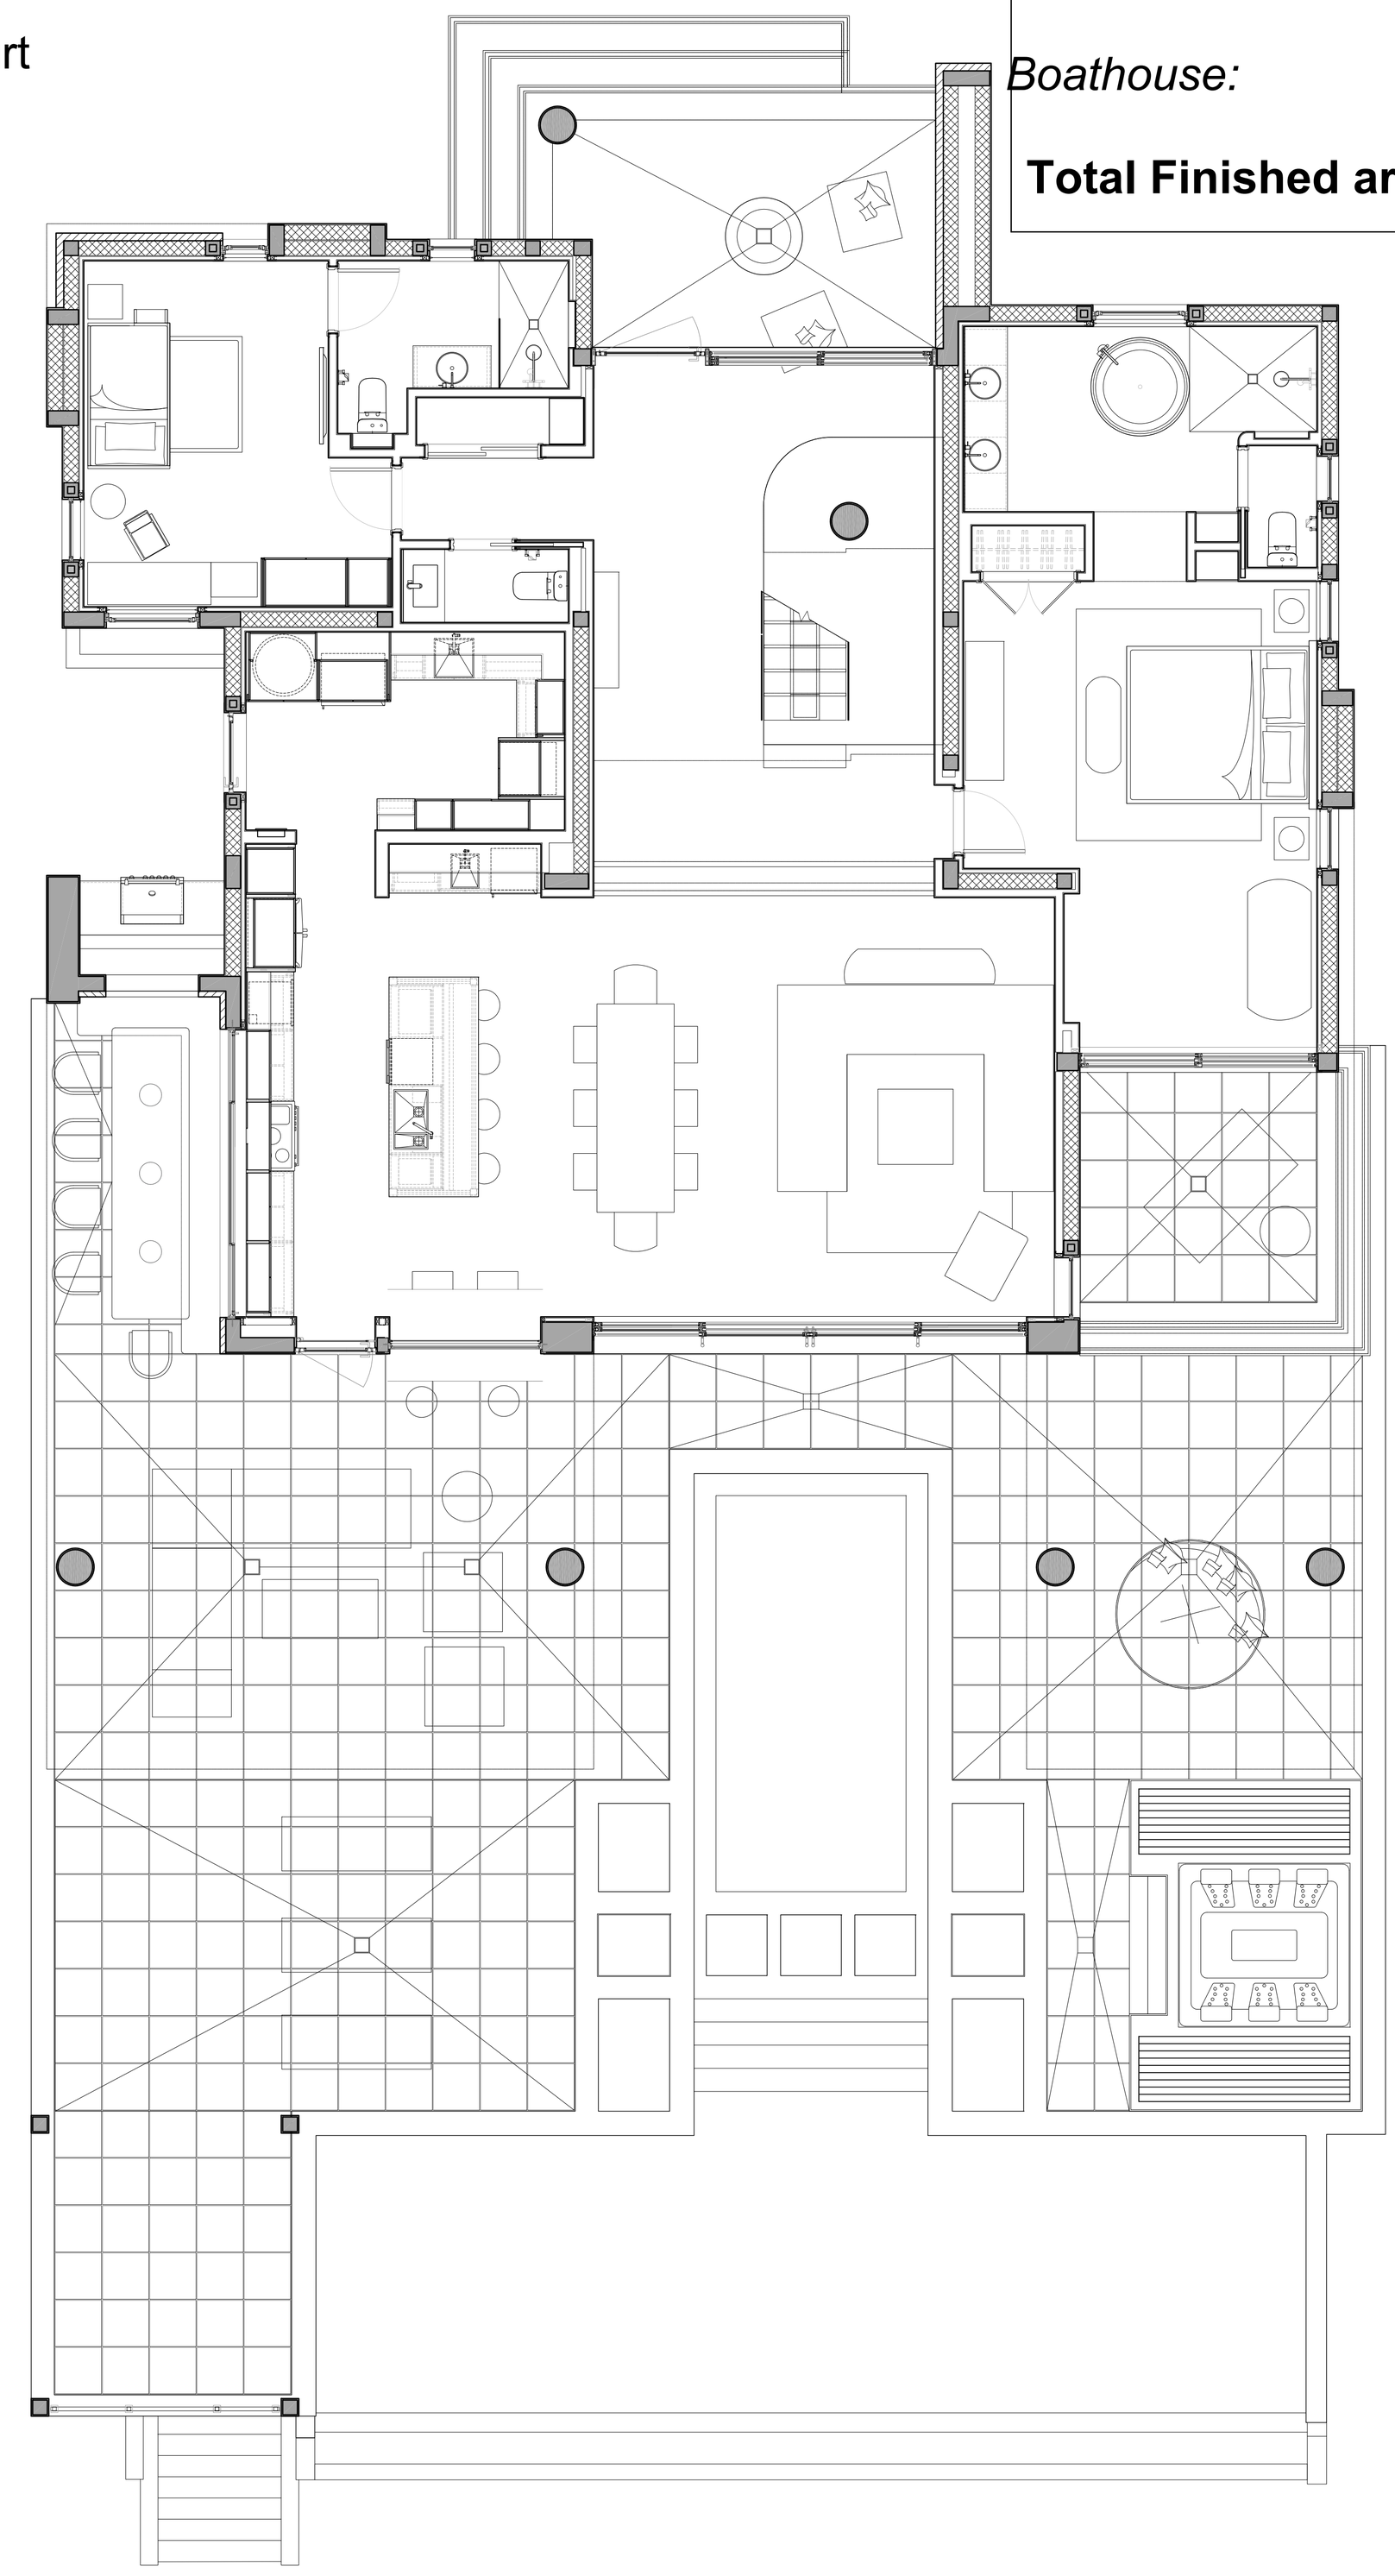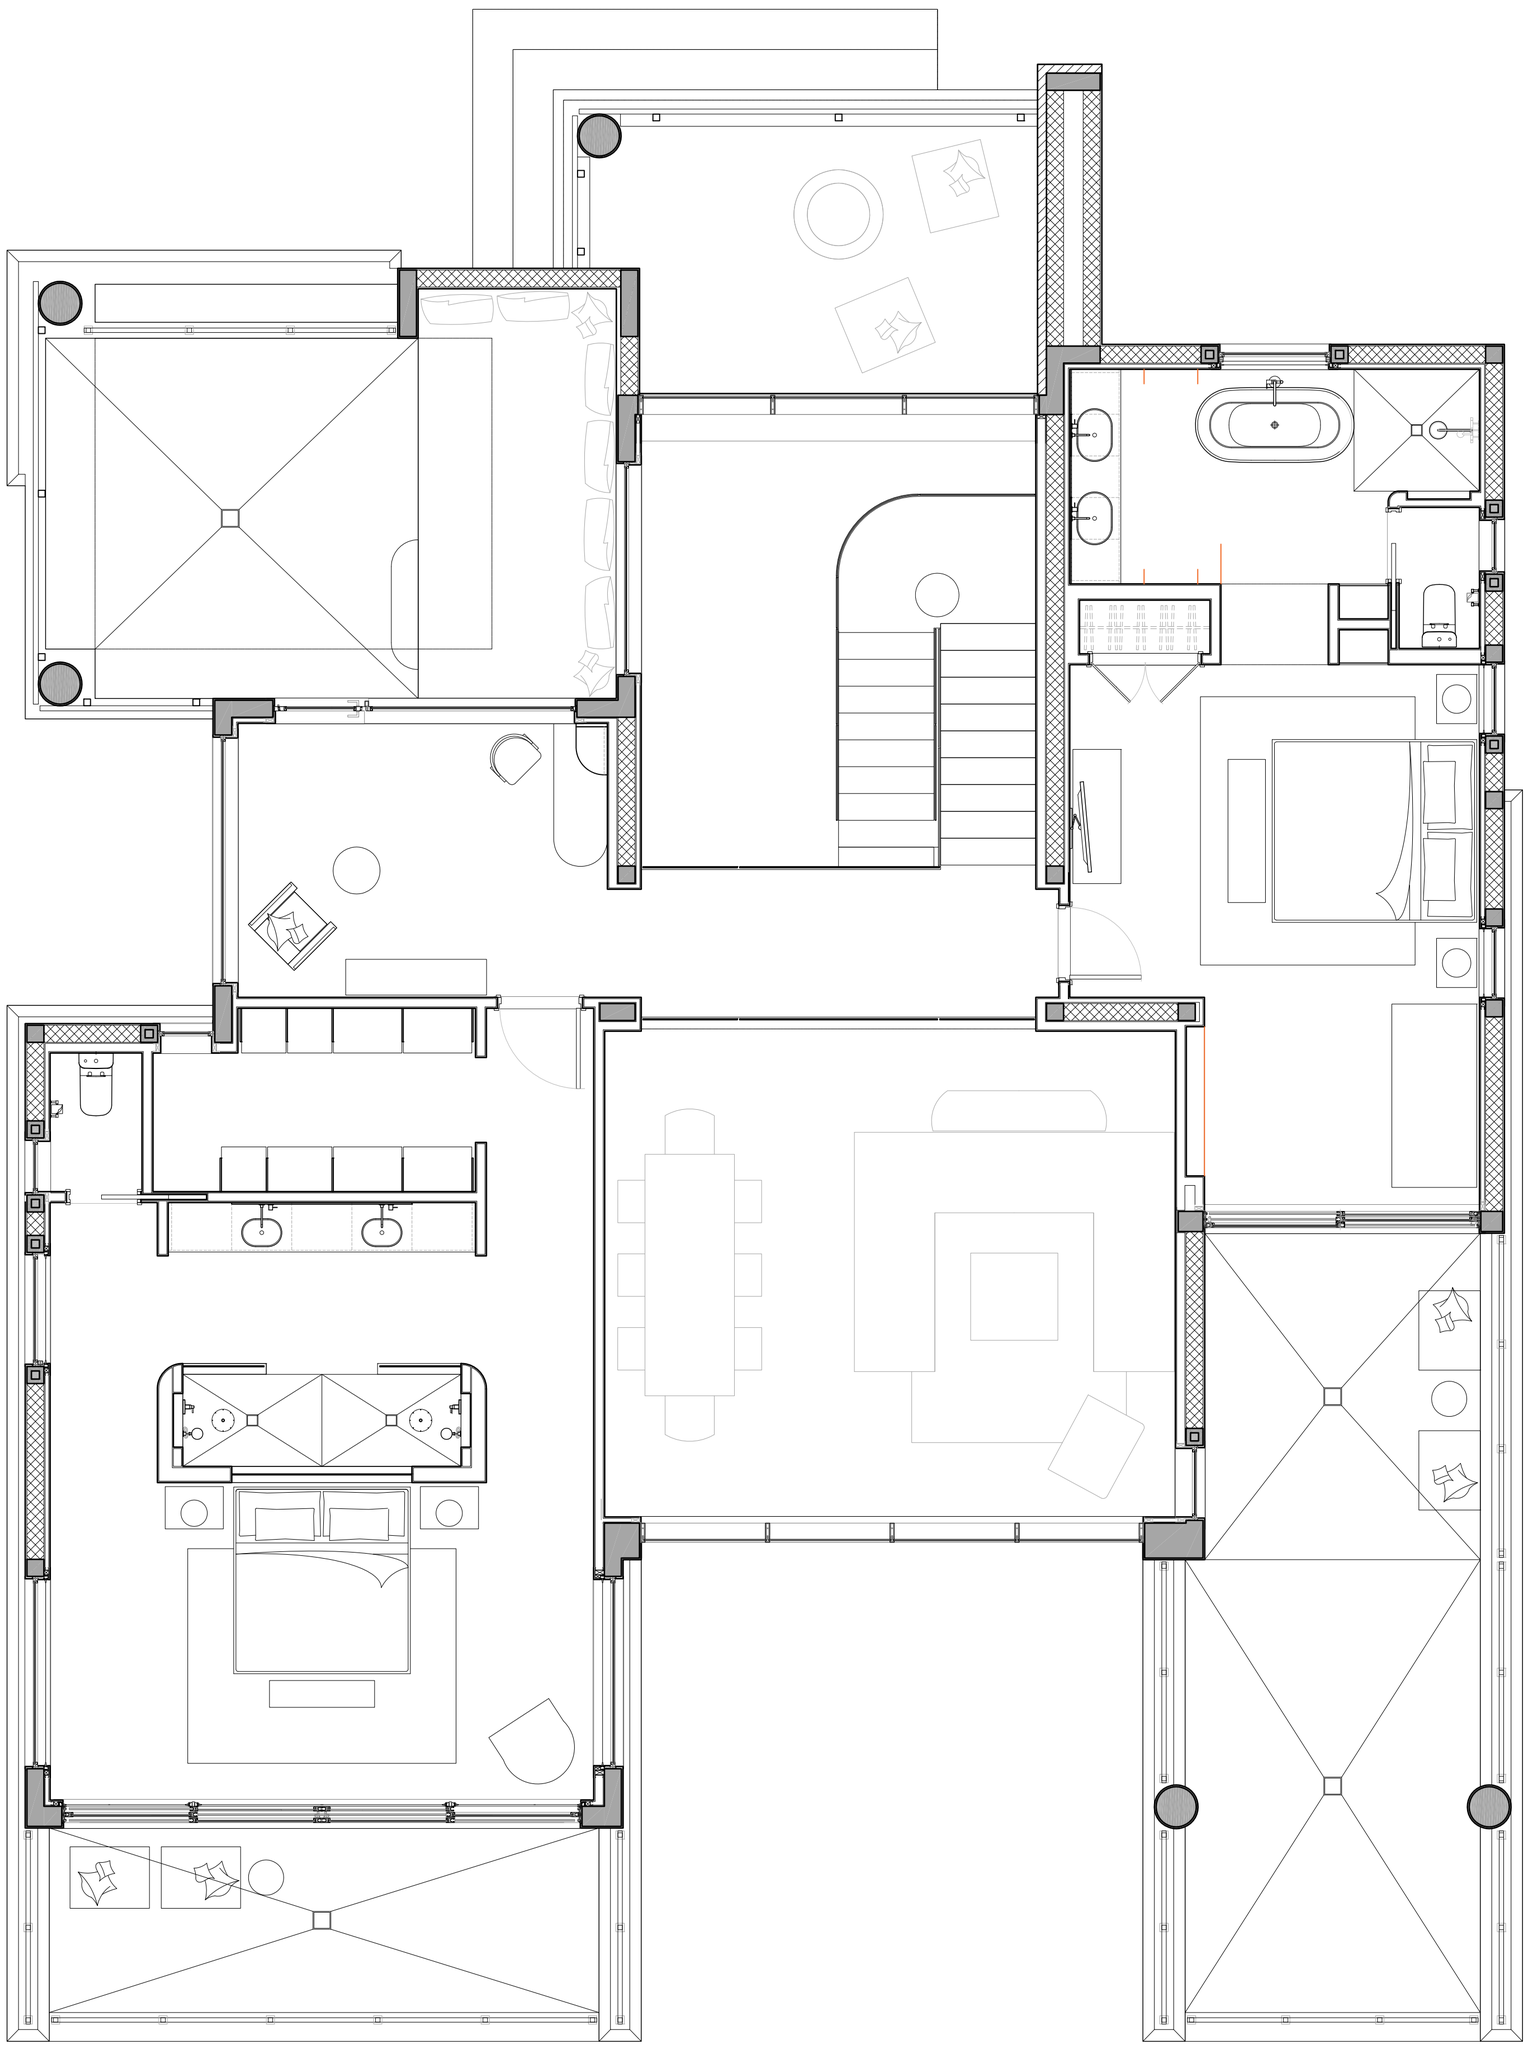
Main House:	
Interior a/c:	3,784
covered:	2,041
sub. covered:	5,825
exterior uncov.	1,715
Boathouse:	750
Total Finished area:	**8,290**