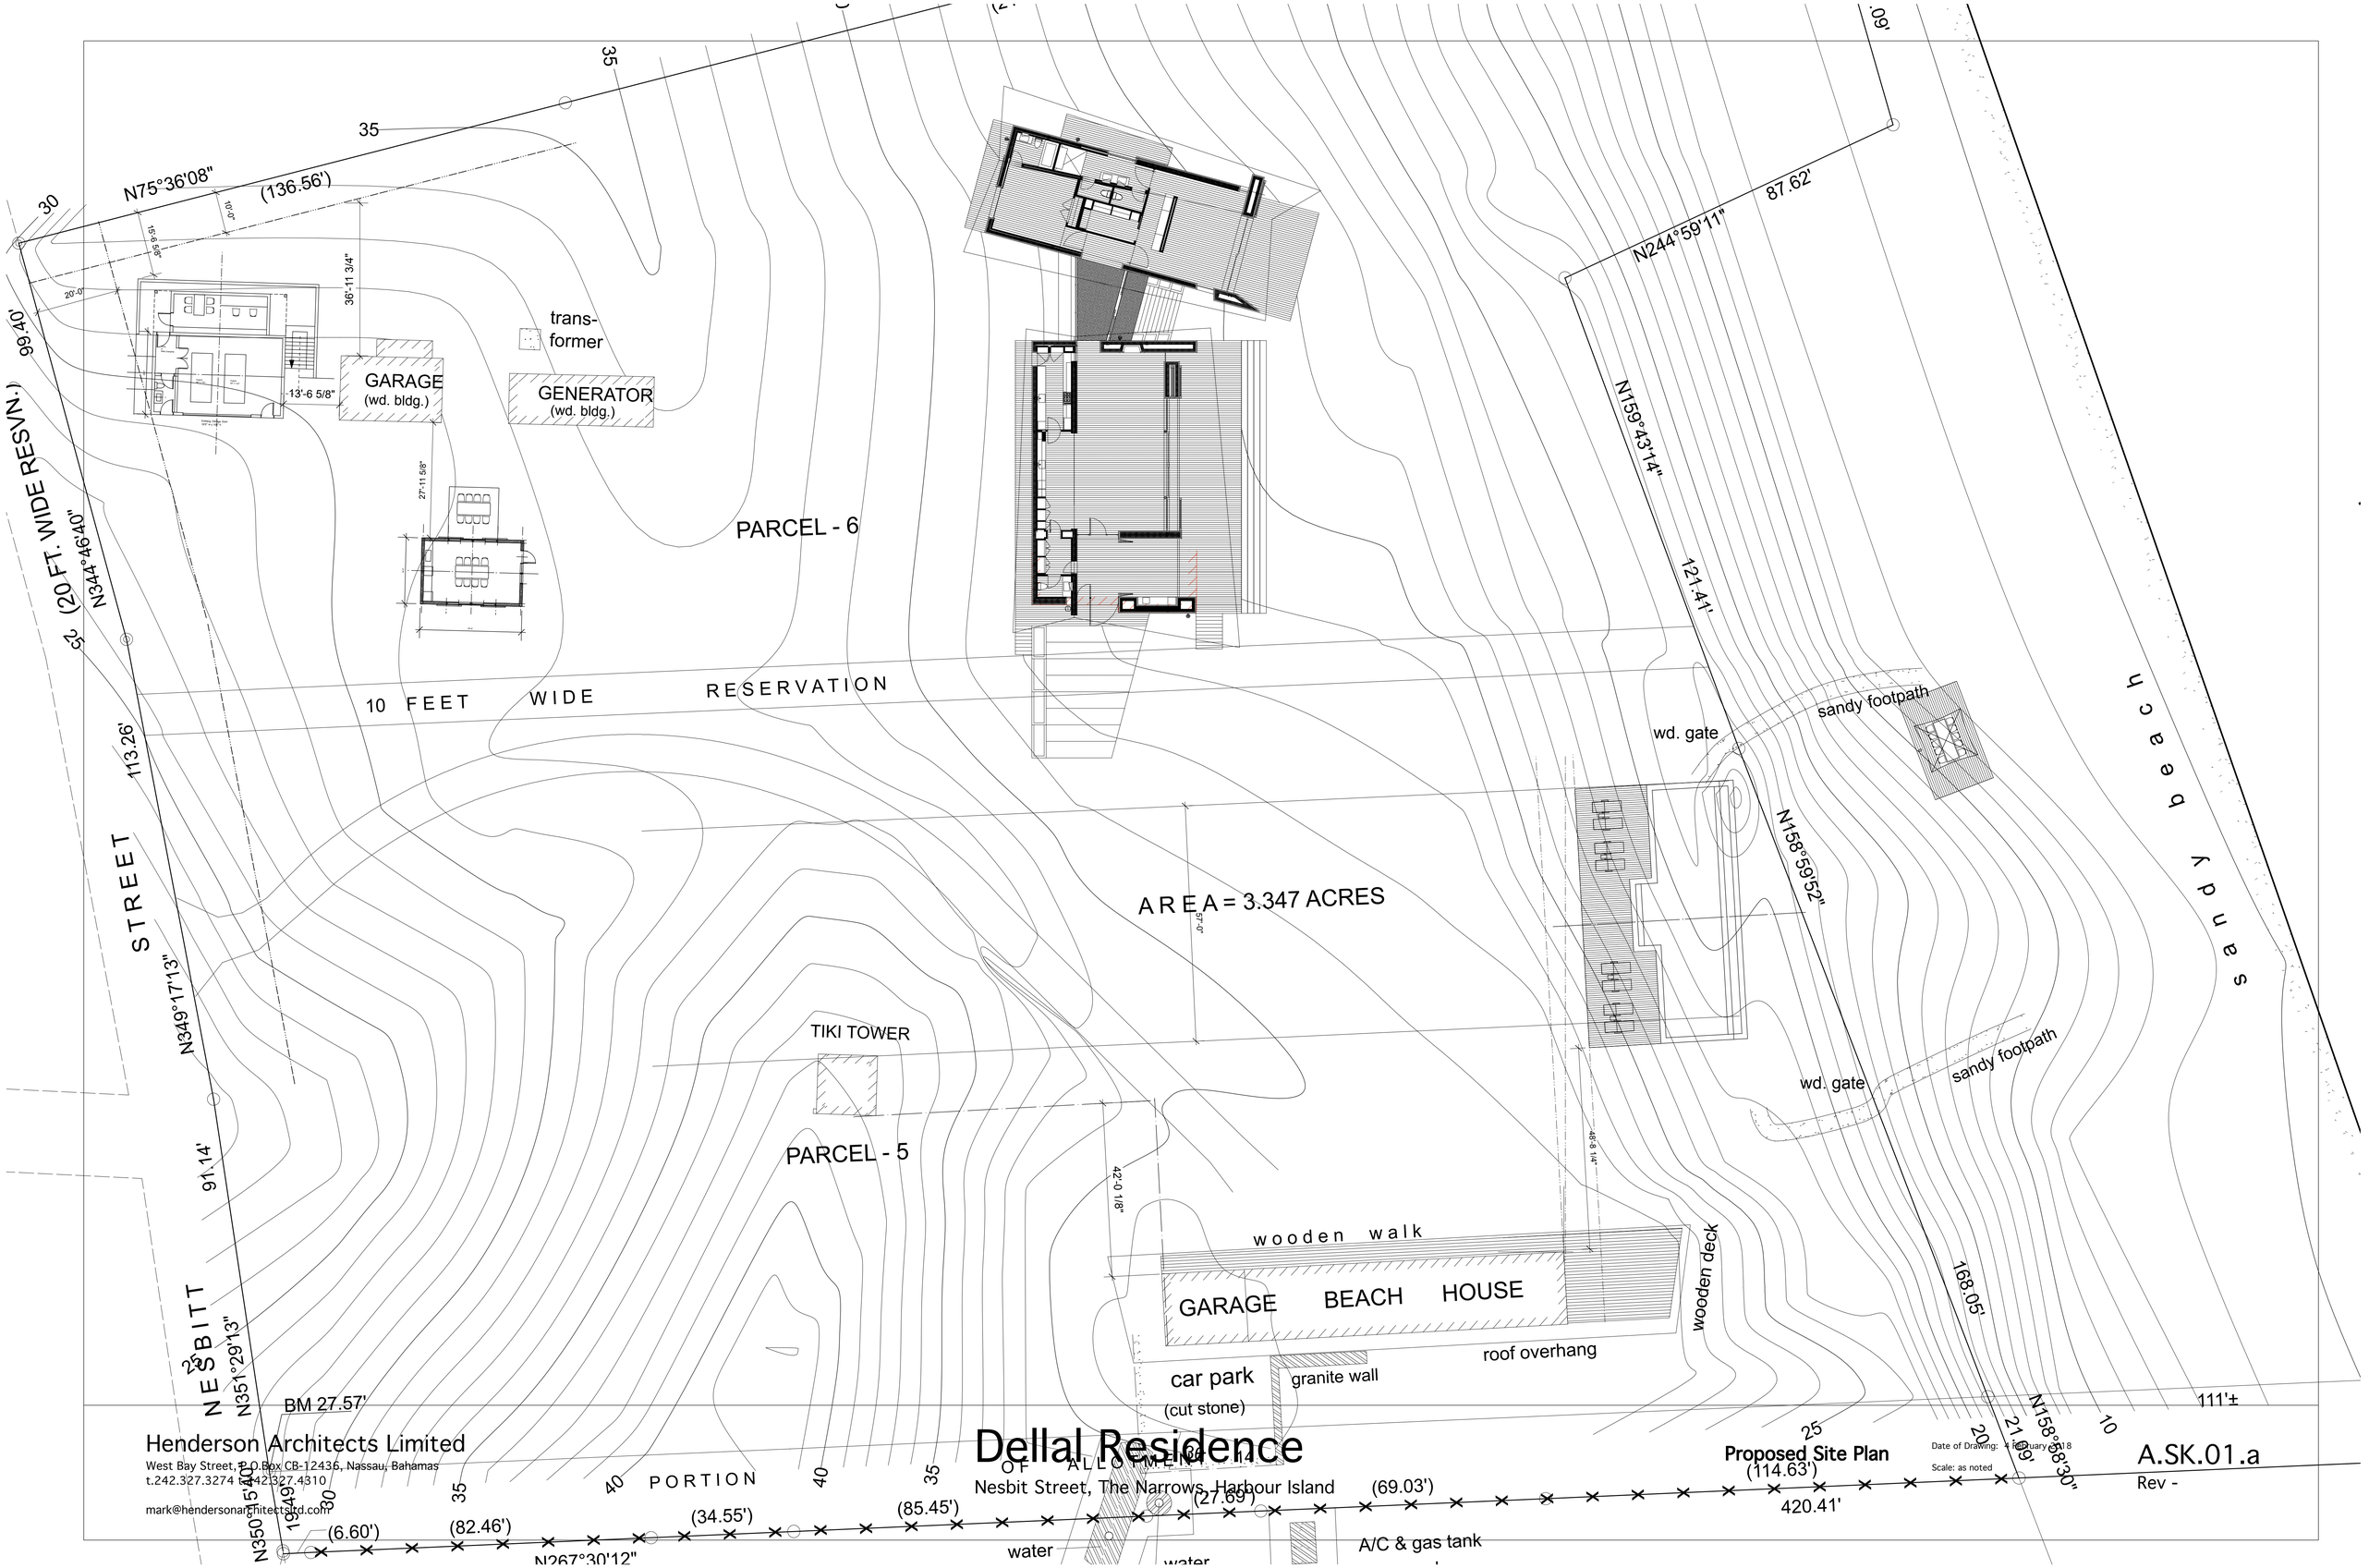

Henderson Architects Limited
West Bay Street, P.O.Box CB-12436, Nassau, Bahamas
t.242.327.3274 f.242.327.4310
mark@hendersonarchitectsltd.com

Dellal Residence

Nesbit Street, The Narrows, Harbour Island

Proposed Site Plan

Date of Drawing: 4 February 2018
Scale: as noted

A.SK.01.a
Rev -